LIFTING CABLE
(ONE PER HANGER)

MOTOR

ACOUSTIC BARRIER
AS PER ASTM E 557
(BY OTHERS)

HANGER ASSEMBLY

CABLE DEFLECTING SHEAVE

AIR DUCT
(BY OTHERS)

AIR DUCT
(BY OTHERS)

SUPPORT STEEL TO STRUCTURE
ABOVE (BY OTHERS)

8" [200 mm] STEEL
CHANNEL OR ALTERNATE
MINIMUM 6" [150 mm]
WIDE STEEL (ie I-BEAM) TO
BE APPROVED BY SKYFOLD.
STEEL IS BY OTHERS.

FINISHED CEILING
(BY OTHERS)

POCKET
(BY OTHERS)

ACCESS PANEL
(BY OTHERS)

PIPES
(BY OTHERS)

END SEAL

F

PANEL ASSEMBLY

PANTOGRAPH
ASSEMBLY

SEMI-RIGID INSULATION

STEEL T-BAR WITH
OBSTRUCTION SENSOR
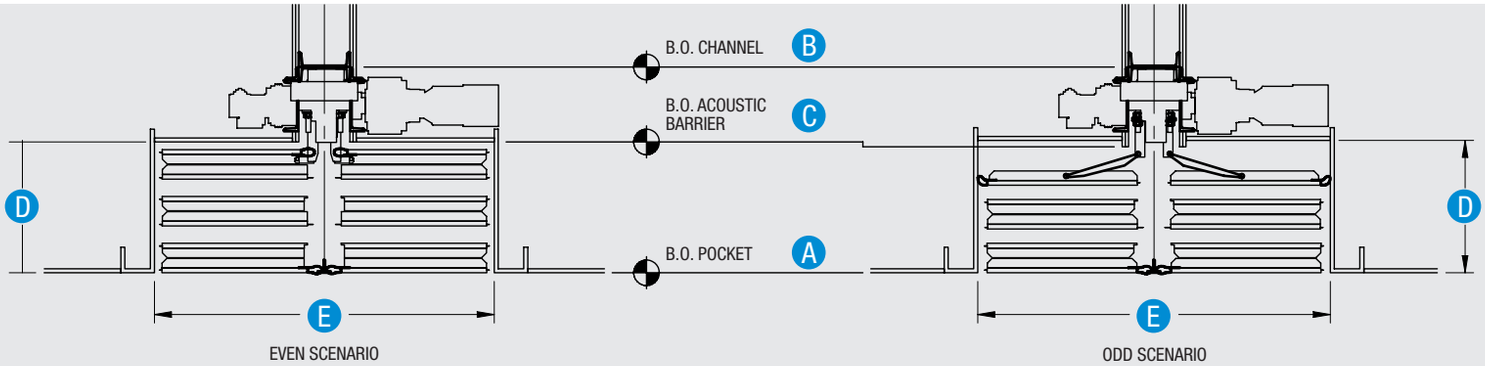
SKYFOLD®
CLASSIC™ SERIES